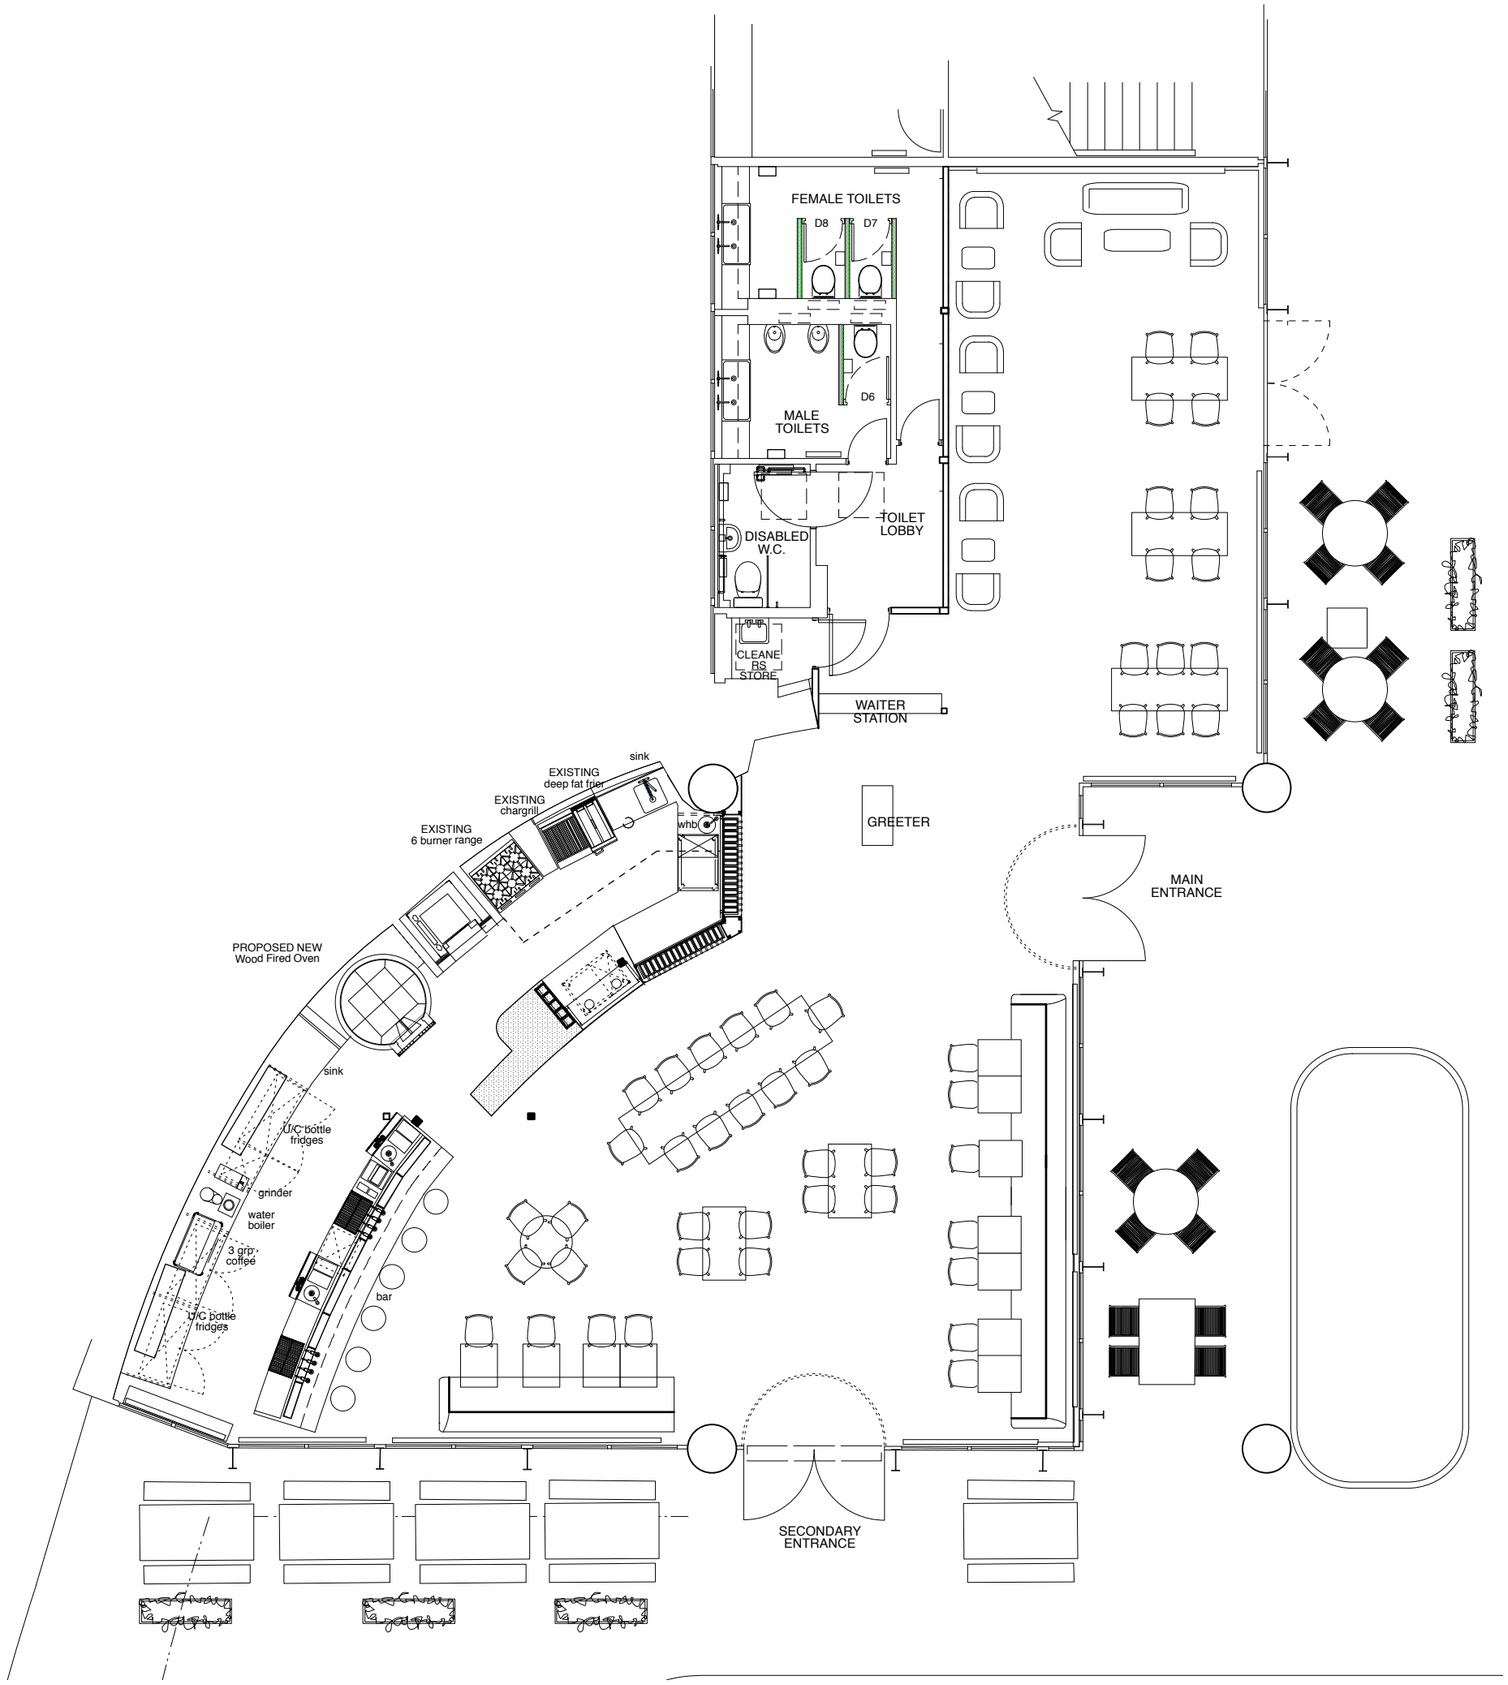

Notes

Revision

DESCRIPTION
GF - Existing GA

CLIENT
Benugo

PROJECT
London Wall Bar & Kitchen

ADDRESS
Museum of London EC2Y 5HN

JOB No. 2205 | DWG No. 00.1 | REV. -

DATE. MAR 18 | STATUS. INFORMATION

DWN BY EB

SCALE 1:100 @A3

PATH
Unit 5, 7 Wenlock Road, London N1 7SL
T +44 (0)20 7253 9005 F +44 (0)20 72539004
www.pathdesign.co.uk info@pathdesign.co.uk

THIS DRAWING IS FOR DESIGN INTENT PURPOSES ONLY. DO NOT SCALE THIS DRAWING
• This drawing is issued on condition that it is not copied or disclosed to any other unauthorised person without the prior consent of PATH DESIGN .
• Contractors should provide their own setting out drawings for comment by PATH DESIGN .
• This drawing is the property of PATH DESIGN and copyright is reserved by them .
• All structural works are to be detailed / confirmed and approved by structural engineer.
• All dimensions to be verified on site prior to work commencing .